Block 10
Section A-A
Scale 1:200

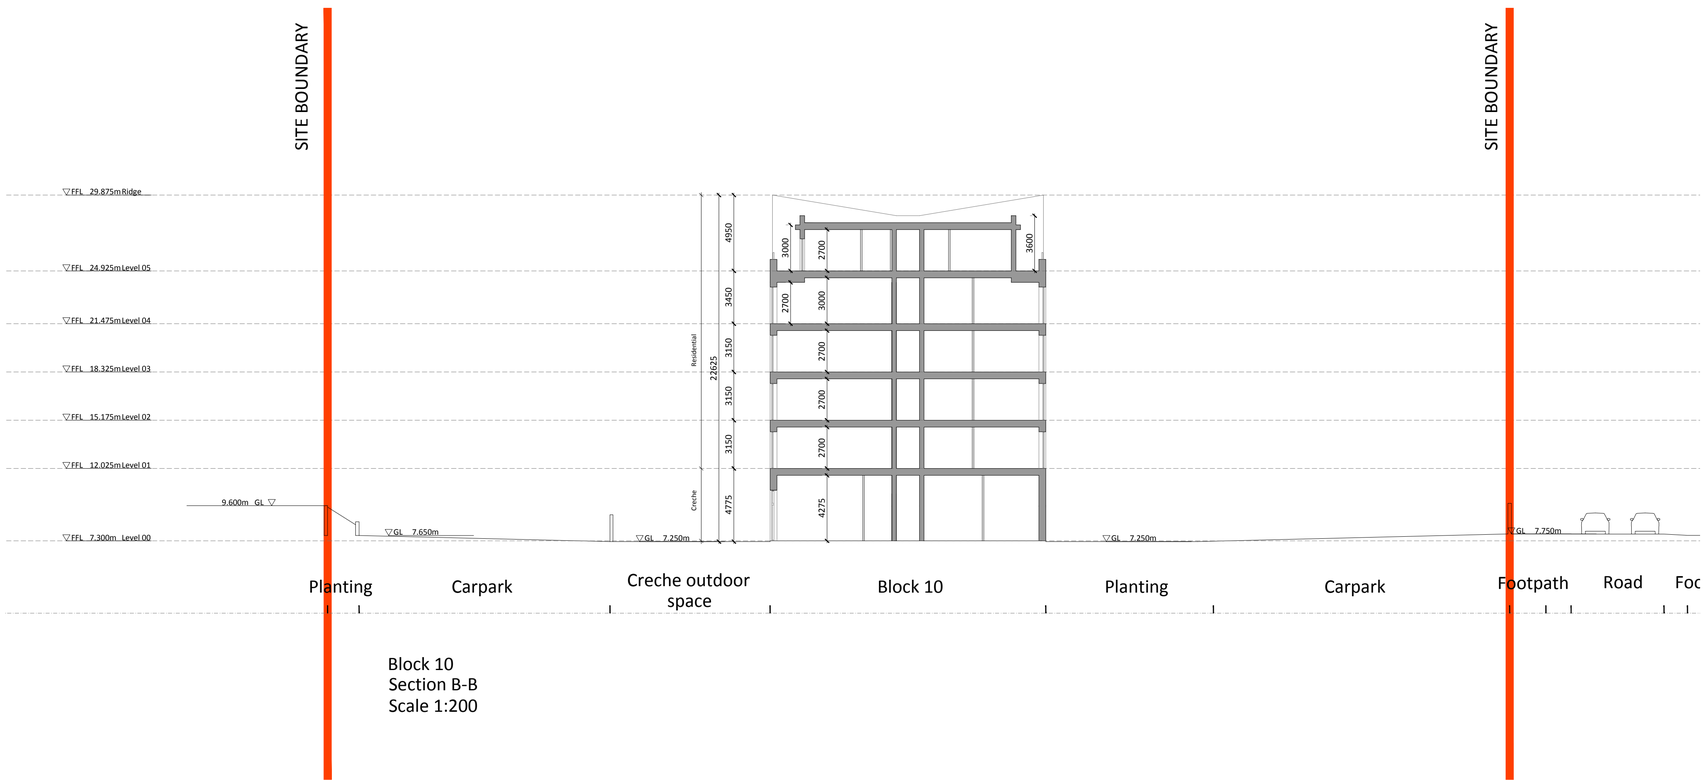

Block 10
Section B-B
Scale 1:200

Block 100; Section A-A & Section B-B

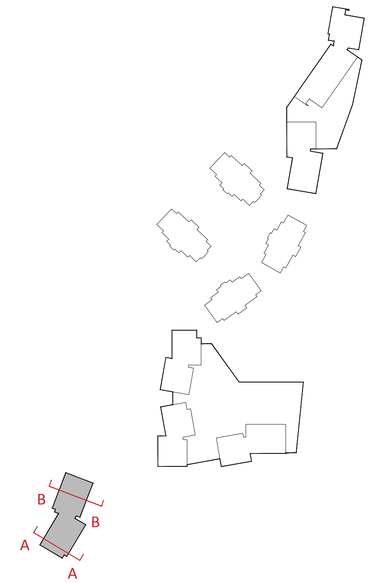

Revision Description	Date	Rev. No.	Issued by
Issued for Planning	26-06-2018	1	CB

Figured dimensions only to be used. This drawing is copyright of O'Mahony Pike Architects Ltd. All information is shared as per approved use in accordance with BS1192(2007) + A2(2016), Table 5; Standard Codes for Suitability of Models and Documents.
If 'Information Approval Check' is empty, this information has been shared at S0 - WIP.

o'mahony pike
architecture|urban design
email: info@omahonypike.com
tel: +353 1 202 7400
fax: +353 1 283 0822
www.omahonypike.com

Dublin
The Chapel
Mount St. Anne's
Milltown, Dublin 6
D06 XN52 Ireland

Cork
26 South Mall
Cork City
Co. Cork
T12 R2RV Ireland

Project No.: 1730 **Scale @** A1: 1:200
Project Lead: CK **Date Printed:** 26-06-2018
Drawn By: CB **Current Rev.:** 1
Model No.: 1730-OMP-B10-ZZ-DR-A-XX-30000
Purpose: PLANNING

Project: Jacobs Island
Location: Jacobs Island, Cork
Client: Montip Horizon Ltd.

Drawing Title: Block 10; Section A-A & Section B-B
Drawing No.: 1730-OMP-B10-ZZ-DR-A-XX-30000

Suitability - Checked By - Date
S4-CC-20180628